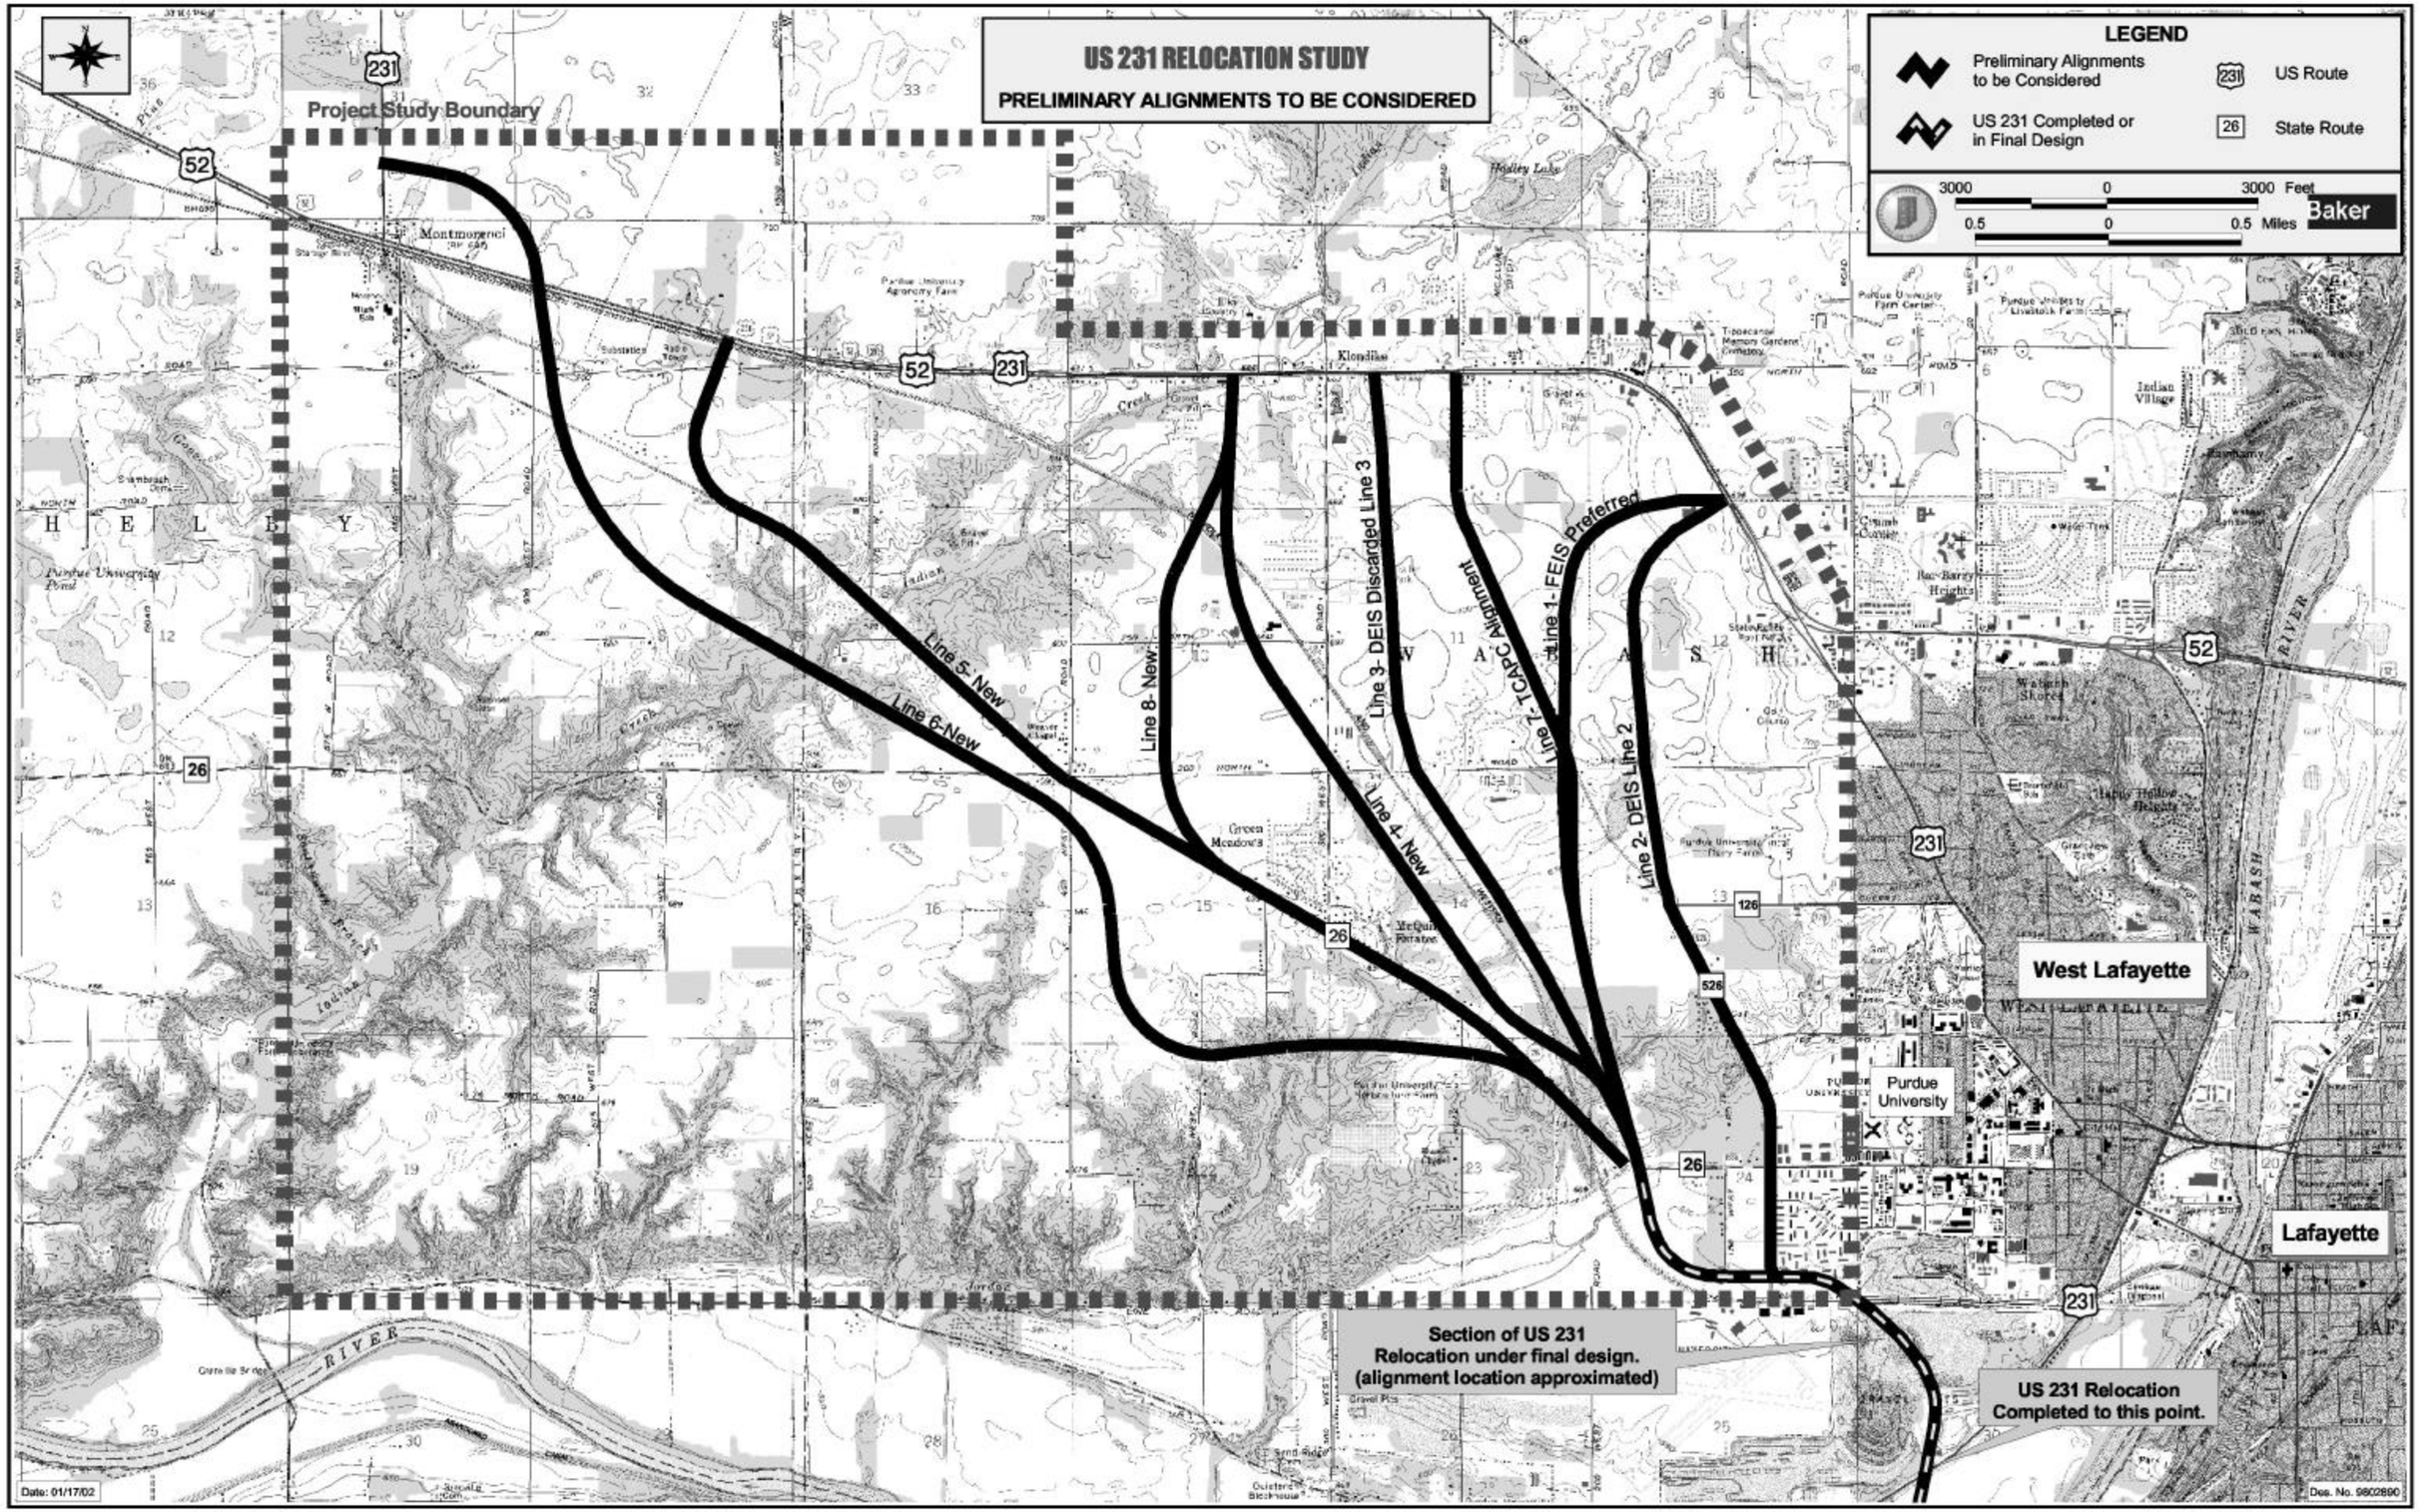
US 231 RELOCATION STUDY
PRELIMINARY ALIGNMENTS TO BE CONSIDERED
LEGEND
Preliminary Alignments to be Considered
US 231 Completed or in Final Design
US Route
State Route
3000 0 3000 Feet
0.5 0 0.5 Miles
Baker
Project Study Boundary
Line 1- FEIS Preferred
Line 2- DEIS Line 2
Line 3- DEIS Discarded Line 3
Line 4- New
Line 5- New
Line 6-New
Line 7- TCAPC Alignment
Line 8- New
West Lafayette
Purdue University
Lafayette
Section of US 231 Relocation under final design. (alignment location approximated)
US 231 Relocation Completed to this point.
Date: 01/17/02
Des. No. 9802890